


 TŁĮCHǪ-KIEWIT PARTNERSHIP TKGP-ENV-PLN-0004	DISTRICT:	TŁĮCHǪ-KIEWIT GENERAL PARTNERSHIP	DATE:	25 June 2025	 Dehk'è Frank Channel Bridge Replacement – Phase 2
	DOCUMENT:	WILDLIFE MANAGEMENT AND MONITORING PLAN	REV:	C	


APPENDIX A – PROJECT DESCRIPTION MAPS

 TŁİCHQ-KIEWIT PARTNERSHIP TKGP-ENV-PLN-0004	DISTRICT:	TŁİCHQ-KIEWIT GENERAL PARTNERSHIP	DATE:	17 April 2025	 Dehk'è Frank Channel Bridge Replacement – Phase 2
	DOCUMENT:	WILDLIFE MANAGEMENT AND MONITORING PLAN	REV:	0	

APPENDIX A – PROJECT DESCRIPTION MAPS

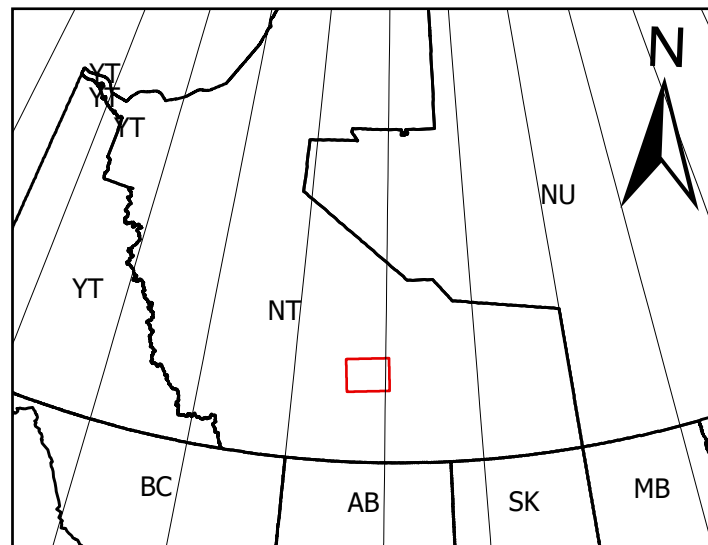

Notes
1. Coordinate System: NAD 1983 Northwest Territories Lambert UTM Zone 11N. EPSG: 3580
2. Data Sources: Base Data; Esri Canada, Esri, TomTom, Garmin, SafeGraph, METI/NASA, USGS, EPA, USDA, NRCan, Parks Canada, Esri, USGS, NWT Centre for Geomatics, ENR-ITI Shared Services, Government of the Northwest Territories, 2015-2016.

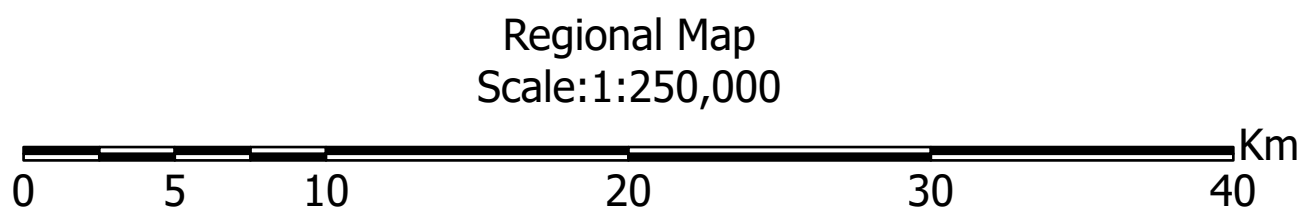

Legend

- ★ Project Location
- Quarry used for the Project
- - - Community Government of Behchokò
- · - · - Transmission Line
- ▬ Highway
- Watercourse
- Waterbody
- Wooded area
- Tłı̨chǫ Land
- Municipal Land
- Commissioner's Land
- Federal Land
- Territorial Land



Consultant Logo

Rev	Date	Description	Init
B	2025-04-04	ISSUED FOR PERMITS	H.R.-M.
A	2025-03-13	ISSUED FOR DISCUSSION	H.R.-M.

REVISIONS

GOVERNMENT OF NORTHWEST TERRITORIES
HIGHWAY NO. 3, Km 243.8
DEHK'E FRANK CHANNEL BRIDGE
REPLACEMENT PROJECT
PERMIT APPLICATION – REGIONAL MAP
MAP 2-1


DESIGNED	H.ROY-MARTEL	DATE	2025-04-04
CHECKED	A.FOSSEY	DATE	2025-04-04
DRAWN	D.CORREA	DATE	2025-04-04
SCALE	1:250,000		



Transportation Division Infrastructure
Government of the Northwest Territories
5015 49th Street
Yellowknife, NT X1A 2L9
Phone: 867-767-9086
Email: benjamin_bey@gov.nt.ca
Email: info@frankchannelbridge.com

PROJECT No. SC-INF01-7198	DRAWING No. TKGP-ENV-MAP-0301 B
------------------------------	--------------------------------------

FILE: C:\USERS\HUBERT.ROY\MARTEL\DOCS\PROJECTS\NWT\KGP-ENV-MAP-0302.DWG
PLOTED: Wednesday, April 2, 2025

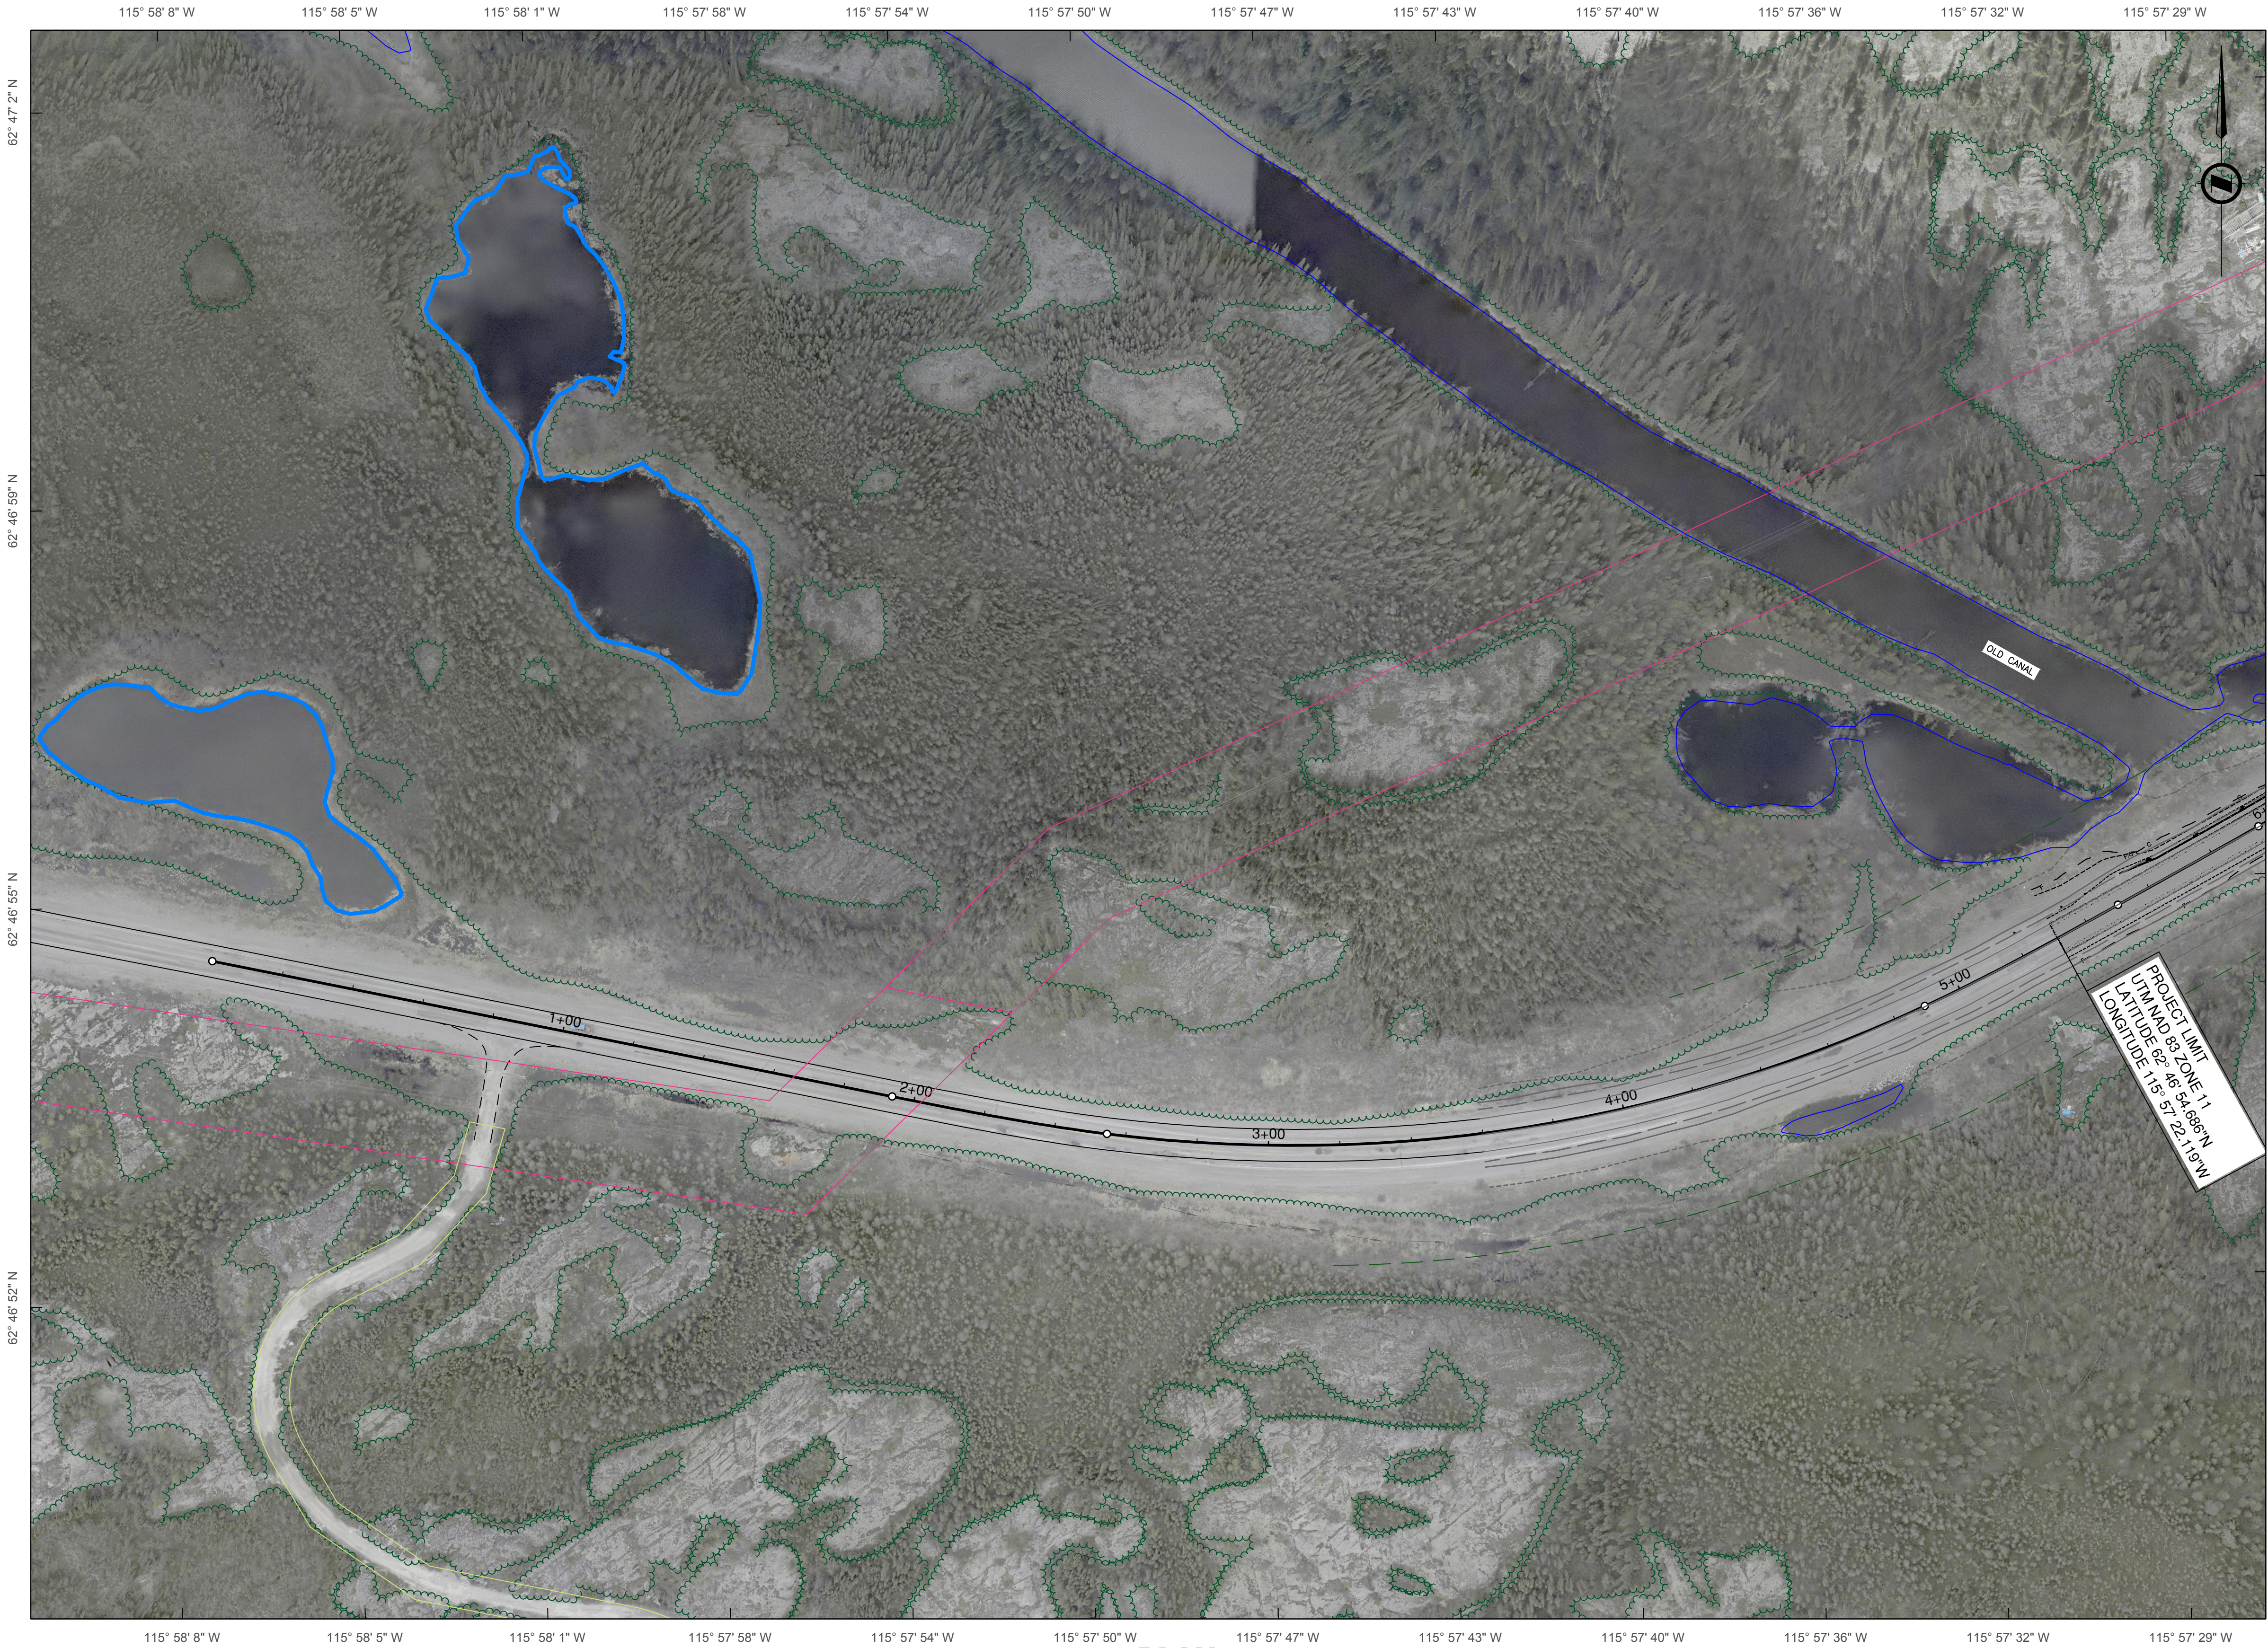

PLAN
SCALE: 1:1000

PRELIMINARY
NOT FOR CONSTRUCTION


LEGEND

- WETLAND
- PERMANENT WATERCOURSE
- WOODED AREA
- CLEARING AREA (WOODED AREA)
- WATER BODY
- FISH HABITAT
- WATER QUALITY MONITORING STATIONS
- WATER INTAKES*
- TEMPORARY EASEMENT (PRELIMINARY)
- PROPOSED RIGHT OF WAY LIMIT (PRELIMINARY)
- EXISTING RIGHT OF WAY LIMIT
- POWER LINE EASEMENT

NOTES
*WATER INTAKES FOR ICE BRIDGES, CLEANING & DUST CONTROL (SEE THE APPLICATION FORM FOR DETAIL PER YEAR)

REFERENCES
- PRE-DEVELOPMENT NATURAL ENVIRONMENT OVERVIEW, NOV 15, 2021
- GNWT ATLAS

KEY PLAN

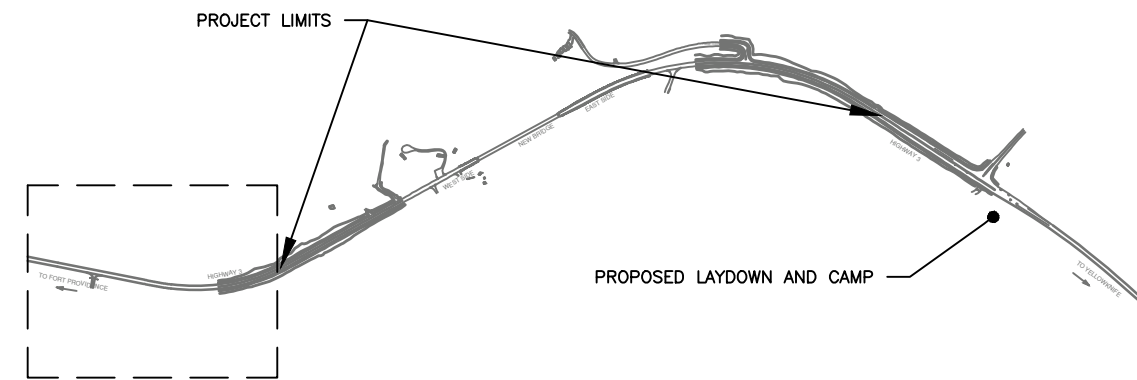

NAD83(2010), UTM ZONE 11(N)



Government of Northwest Territories



Consultant Logo

Rev	Date	Description	Init
B	2025-04-04	ISSUED FOR PERMITS	H. R.-M.
A	2025-03-14	ISSUED FOR DISCUSSION	H. R.-M.

REVISIONS

GOVERNMENT OF NORTHWEST TERRITORIES
HIGHWAY NO. 3, Km 243.8
DEHK'È FRANK CHANNEL BRIDGE (03B004-1)
PERMIT APPLICATION – LOCAL MAP
MAP 2-2 / 1 OF 5

DESIGNED	H. ROY-MARTEL	DATE	2025-04-04
CHECKED	A. FOSSEY	DATE	2025-04-04
DRAWN	S.BRUNETTE	DATE	2025-04-04
SCALE	1:1000	0 10 1:1000 50m	




Government of Northwest Territories

TRANSPORTATION DIVISION INFRASTRUCTURE
GOVERNMENT OF THE NORTHWEST TERRITORIES
5015 49th STREET
YELLOWKNIFE, NT X1A 2L9
PHONE: 867-767-9086
EMAIL: benjamin_bey@gov.nt.ca
EMAIL: info@frankchannelbridge.com

PROJECT No.	SC-INF01-7198	DRAWING No.	TKGP-ENV-MAP-0302 B
-------------	---------------	-------------	-----------------------

CANCEL PRINTS BEARING PREVIOUS LETTER

FILE: C:\USERS\HUBERT.ROY\MARTEL\DC\ACCOCOS\KIEWIT\FRANK CHANNEL BRIDGE - PHASE 2\PROJECT FILES\40 DESIGN ENG\08 ENV\CAD\SHEETS\TKGP-ENV-MAP-0303.DWG
PLOTTED : Wednesday, April 2, 2025

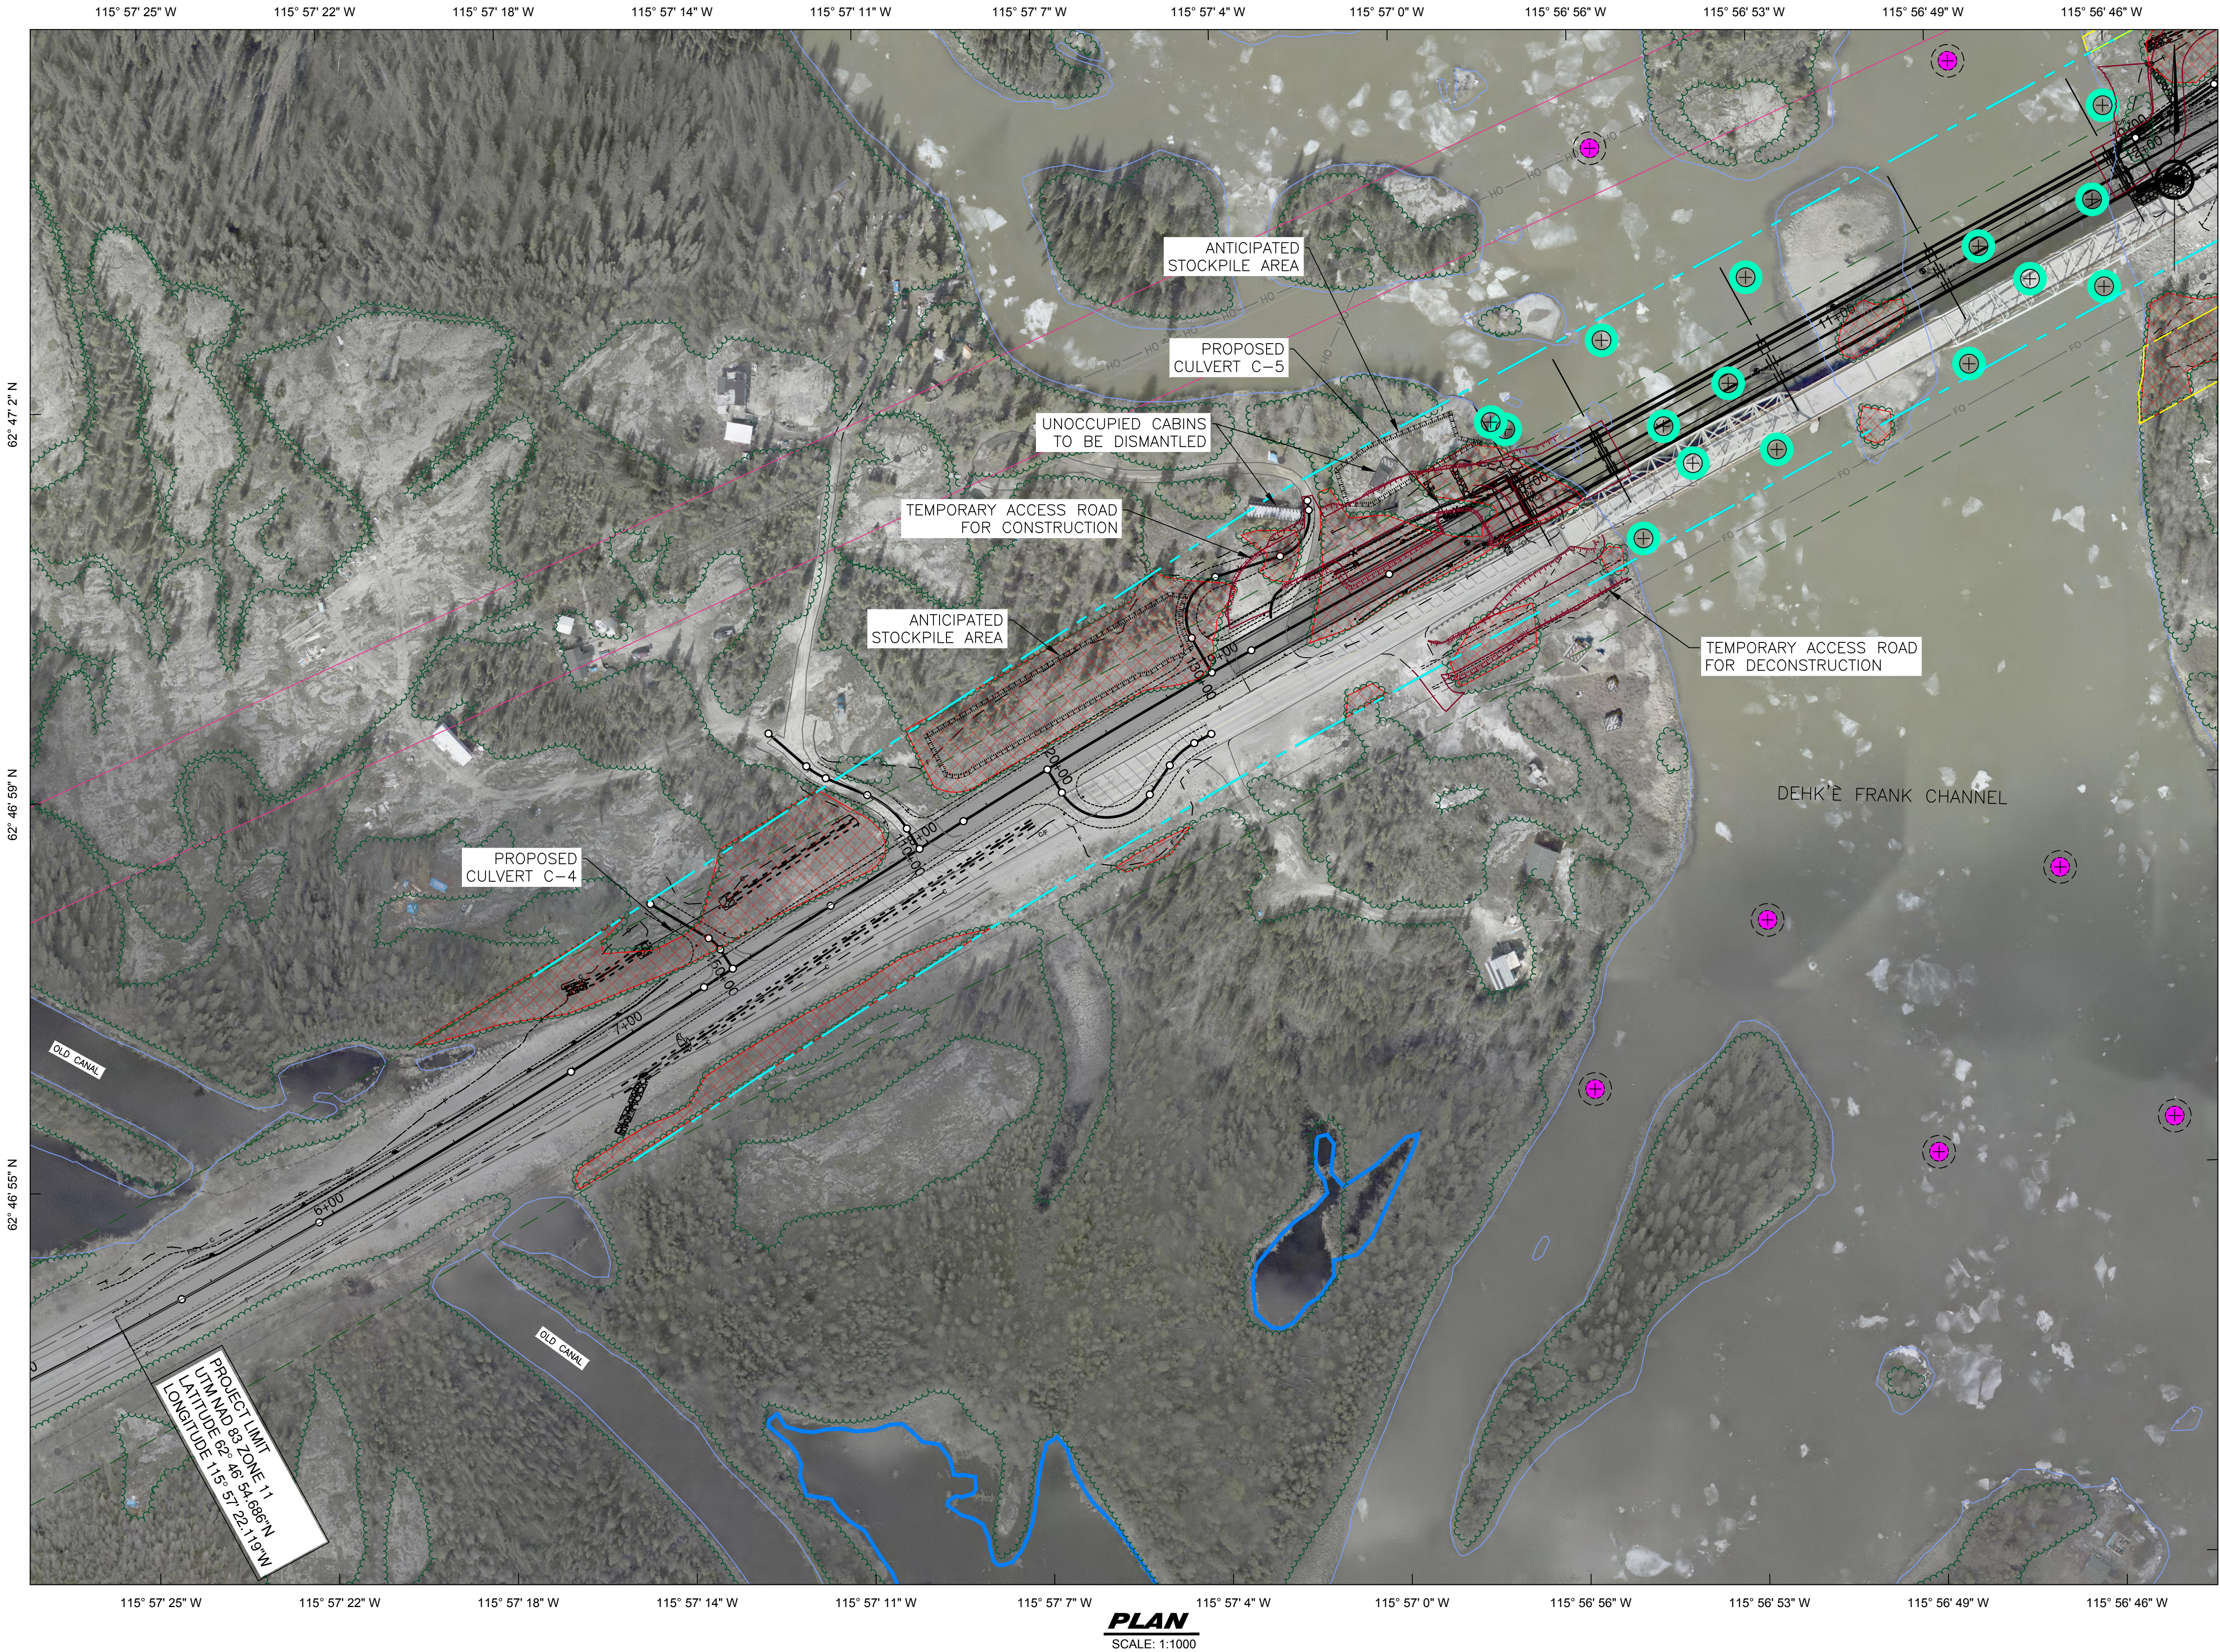

PLAN
SCALE: 1:1000

PRELIMINARY
NOT FOR CONSTRUCTION

LEGEND

- WETLAND
- PERMANENT WATERCOURSE
- WOODED AREA
- CLEARING AREA (WOODED AREA)
- WATER BODY
- FISH HABITAT
- WATER QUALITY MONITORING STATIONS
- WATER INTAKES*
- TEMPORARY EASEMENT (PRELIMINARY)
- PROPOSED RIGHT OF WAY LIMIT (PRELIMINARY)
- EXISTING RIGHT OF WAY LIMIT
- POWER LINE EASEMENT


NOTES

*WATER INTAKES FOR ICE BRIDGES, CLEANING & DUST CONTROL (SEE THE APPLICATION FORM FOR DETAIL PER YEAR)

REFERENCES

- PRE-DEVELOPMENT NATURAL ENVIRONMENT OVERVIEW, NOV 15, 2021
- GNWT ATLAS

KEY PLAN

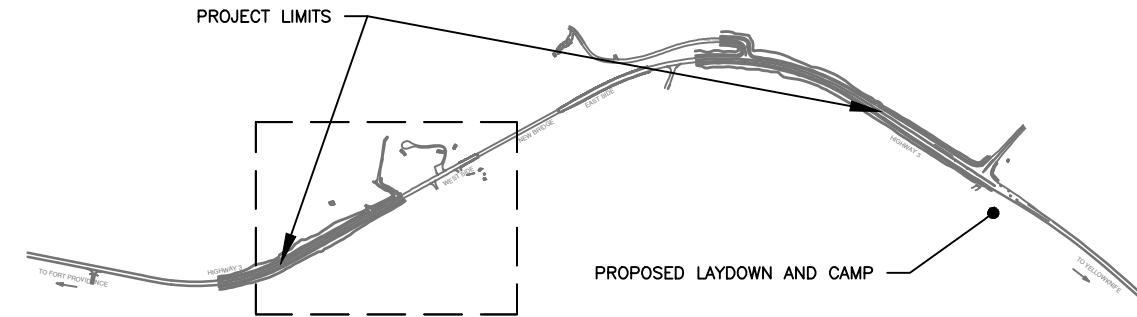

NAD83(2010), UTM ZONE 11(N)



Consultant Logo



Rev	Date	Description	Init
B	2025-04-04	ISSUED FOR PERMITS	H. R.-M.
A	2025-03-14	ISSUED FOR DISCUSSION	H. R.-M.

REVISIONS

GOVERNMENT OF NORTHWEST TERRITORIES
HIGHWAY NO. 3, Km 243.8
DEHK'E FRANK CHANNEL BRIDGE (03B004-1)
PERMIT APPLICATION - LOCAL MAP
MAP 2-2 / 2 OF 5

DESIGNED	H. ROY-MARTEL	DATE	2025-04-04
CHECKED	A. FOSSEY	DATE	2025-04-04
DRAWN	S.BRUNETTE	DATE	2025-04-04
SCALE	1:1000		




TRANSPORTATION DIVISION INFRASTRUCTURE
GOVERNMENT OF THE NORTHWEST TERRITORIES
5015 49th STREET
YELLOWKNIFE, NT X1A 2L9
PHONE: 867-767-9086
EMAIL: benjamin_bey@gov.nt.ca
EMAIL: info@frankchannelbridge.com

PROJECT No.	SC-INF01-7198	DRAWING No.	TKGP-ENV-MAP-0303 B
-------------	---------------	-------------	-----------------------

CANCEL PRINTS BEARING PREVIOUS LETTER

FILE: C:\USERS\HUBERT.FOY\MARTEL\LOCAL\PROJECTS\VIEWIT\FRANK CHANNEL BRIDGE - PHASE 2\PROJECT FILES\40 DESIGN\ENV\08 ENV\CAD\SHEETS\TKGP-ENV-MAP-0304.DWG
PLOTED : Thursday, April 3, 2025

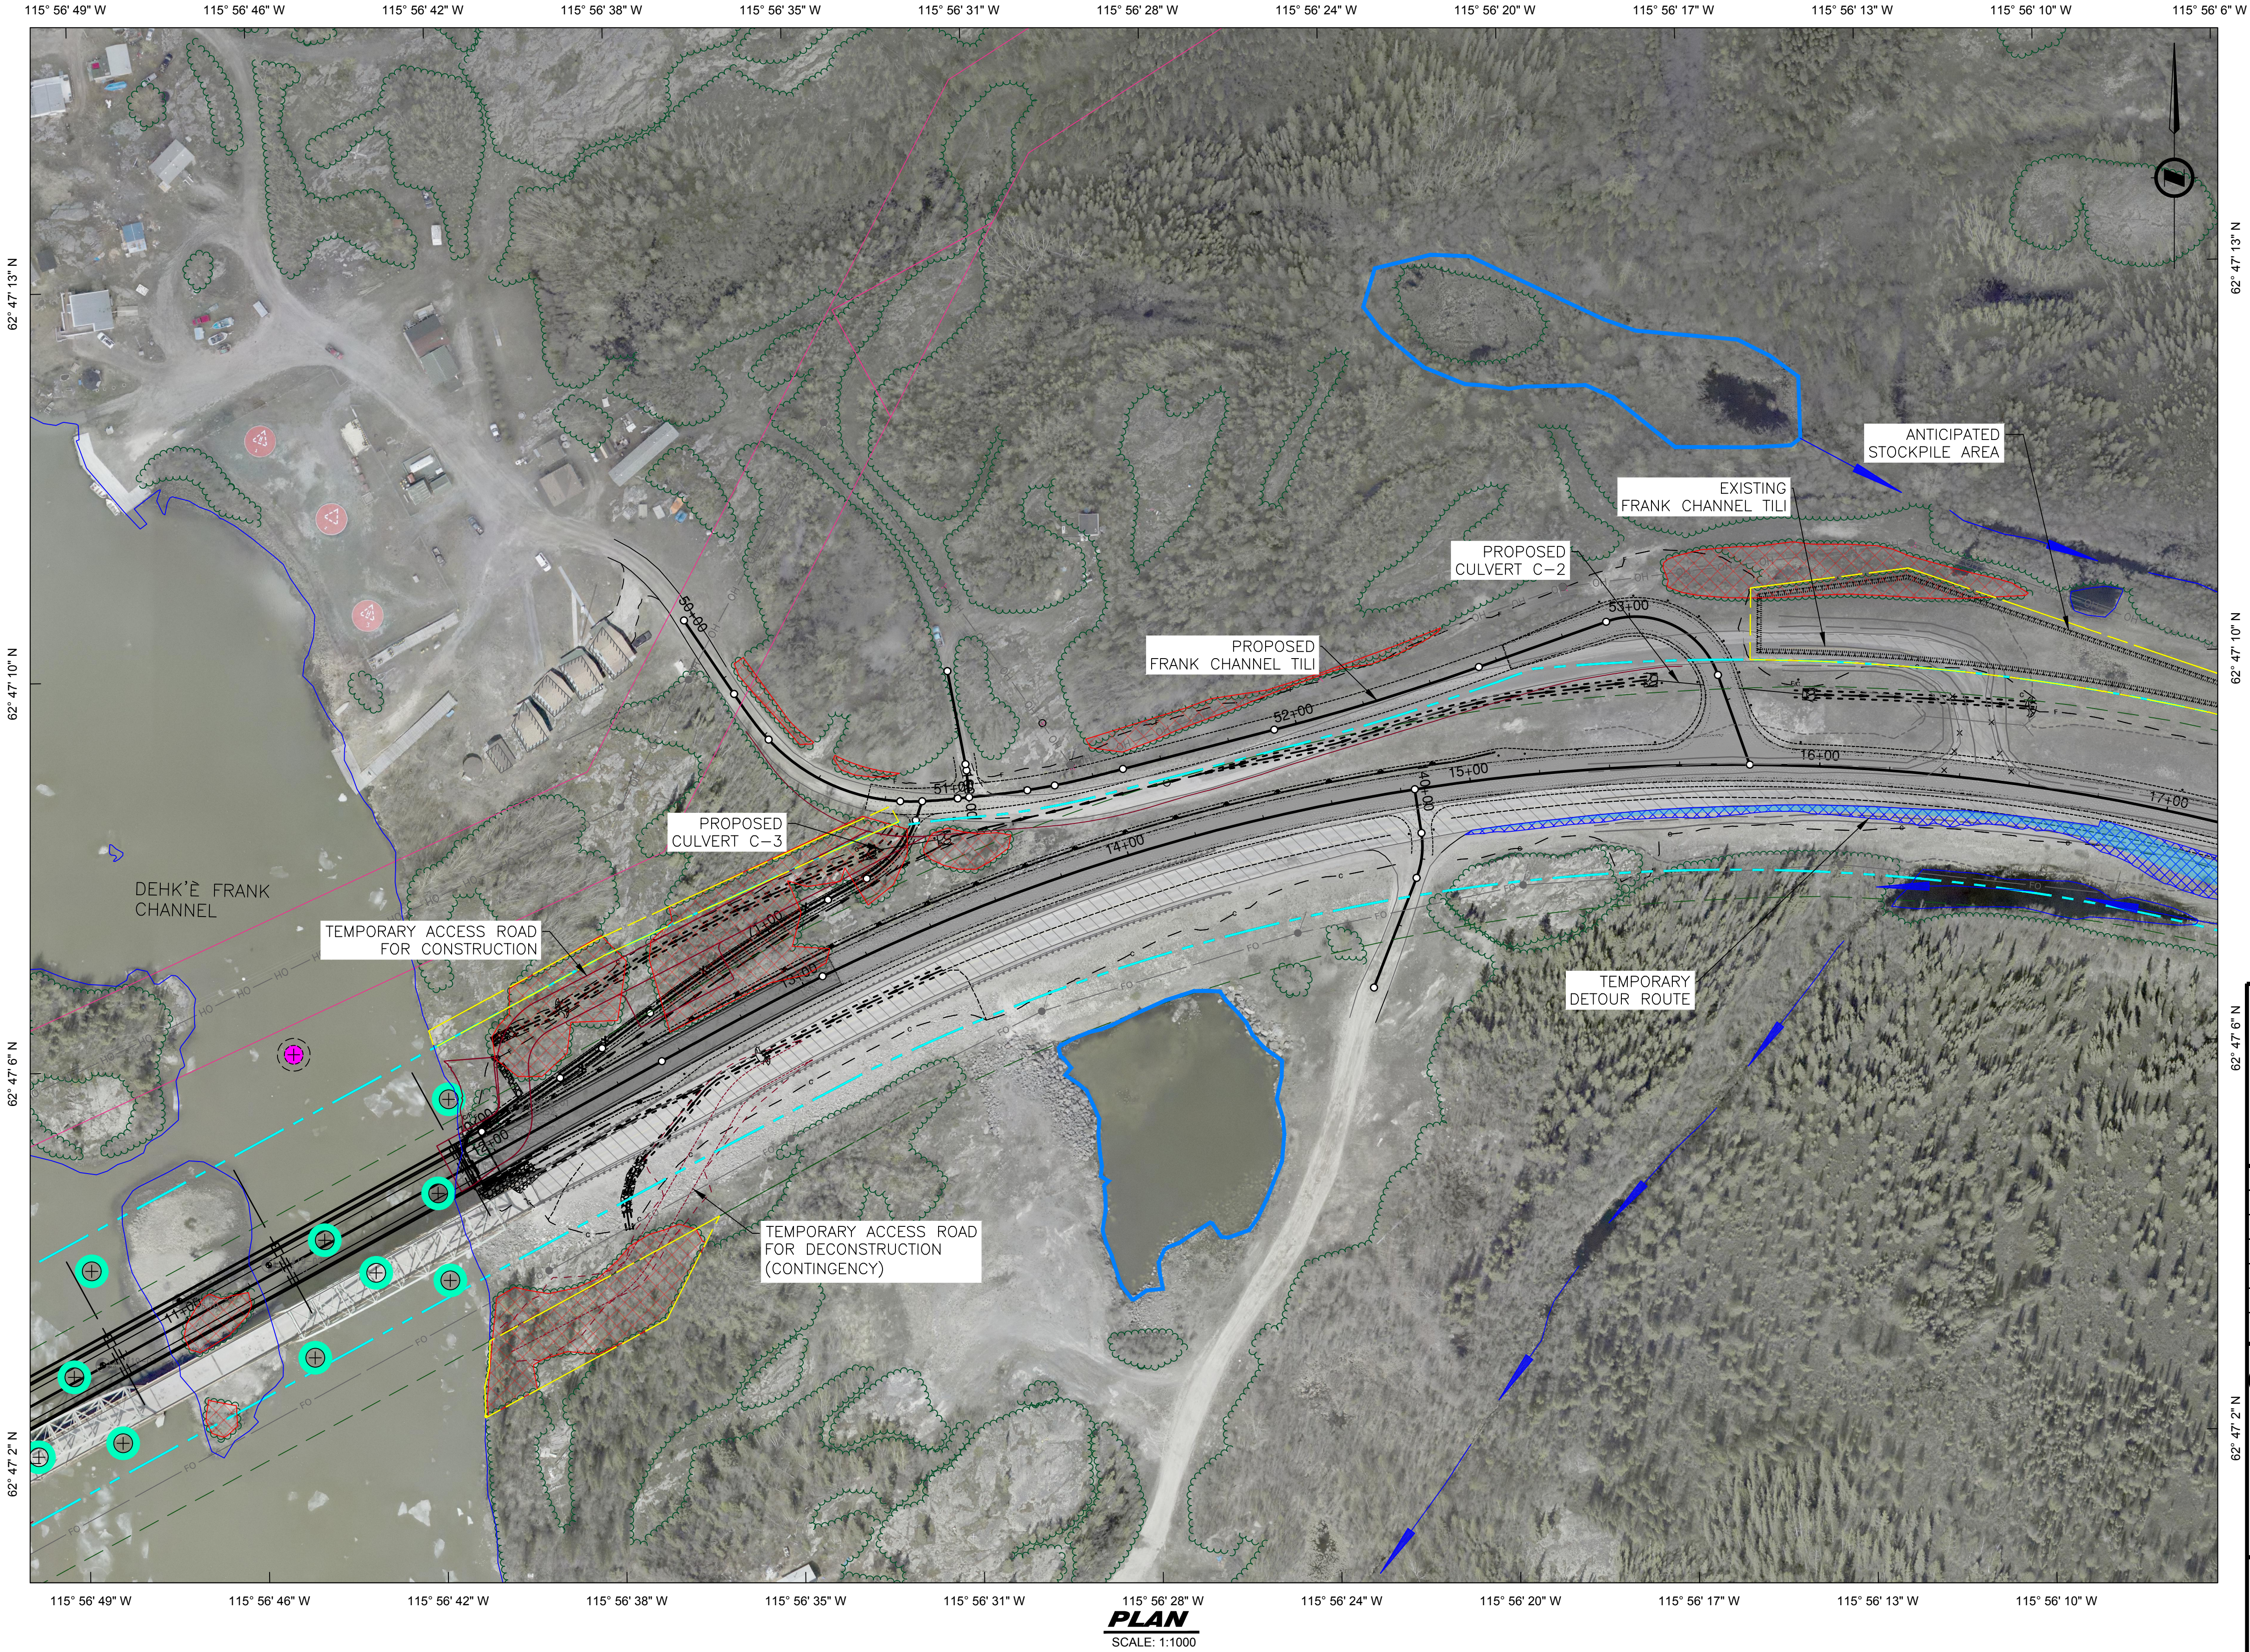

PLAN
SCALE: 1:1000

PRELIMINARY
NOT FOR CONSTRUCTION


LEGEND

- WETLAND
- PERMANENT WATERCOURSE
- WOODED AREA
- CLEARING AREA (WOODED AREA)
- WATER BODY
- FISH HABITAT
- WATER QUALITY MONITORING STATIONS
- WATER INTAKES* (PRELIMINARY)
- TEMPORARY EASEMENT (PRELIMINARY)
- PROPOSED RIGHT OF WAY LIMIT (PRELIMINARY)
- EXISTING RIGHT OF WAY LIMIT
- POWER LINE EASEMENT

NOTES
*WATER INTAKES FOR ICE BRIDGES, CLEANING & DUST CONTROL (SEE THE APPLICATION FORM FOR DETAIL PER YEAR)

REFERENCES
- PRE-DEVELOPMENT NATURAL ENVIRONMENT OVERVIEW, NOV 15, 2021
- GNWT ATLAS

KEY PLAN

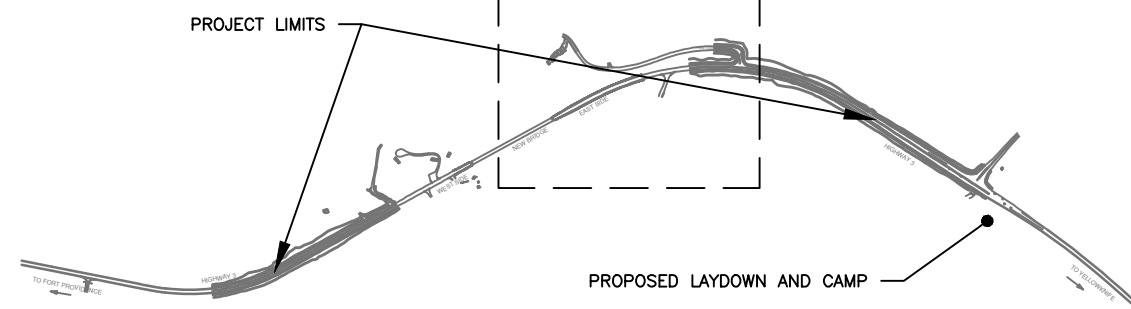

NAD83(2010), UTM ZONE 11(N)



Consultant Logo



Rev	Date	Description	Init
B	2025-04-04	ISSUED FOR PERMITS	H. R.-M.
A	2025-03-14	ISSUED FOR DISCUSSION	H. R.-M.

REVISIONS

GOVERNMENT OF NORTHWEST TERRITORIES
HIGHWAY NO. 3, Km 243.8
DEHK'E FRANK CHANNEL BRIDGE (03B004-1)
PERMIT APPLICATION - LOCAL MAP
MAP 2-2 / 3 OF 5

DESIGNED	H. ROY-MARTEL	DATE	2025-04-04
CHECKED	A. FOSSEY	DATE	2025-04-04
DRAWN	S.BRUNETTE	DATE	2025-04-04
SCALE	1:1000		

0 10 50m



TRANSPORTATION DIVISION INFRASTRUCTURE
GOVERNMENT OF THE NORTHWEST TERRITORIES
5015 49th STREET
YELLOWKNIFE, NT X1A 2L9
PHONE: 867-767-9086
EMAIL: benjamin_bey@gov.nt.ca
EMAIL: info@frankchannelbridge.com

PROJECT No.
SC-INF01-7198

DRAWING No.
TKGP-ENV-MAP-0304 | B

CANCEL PRINTS BEARING PREVIOUS LETTER